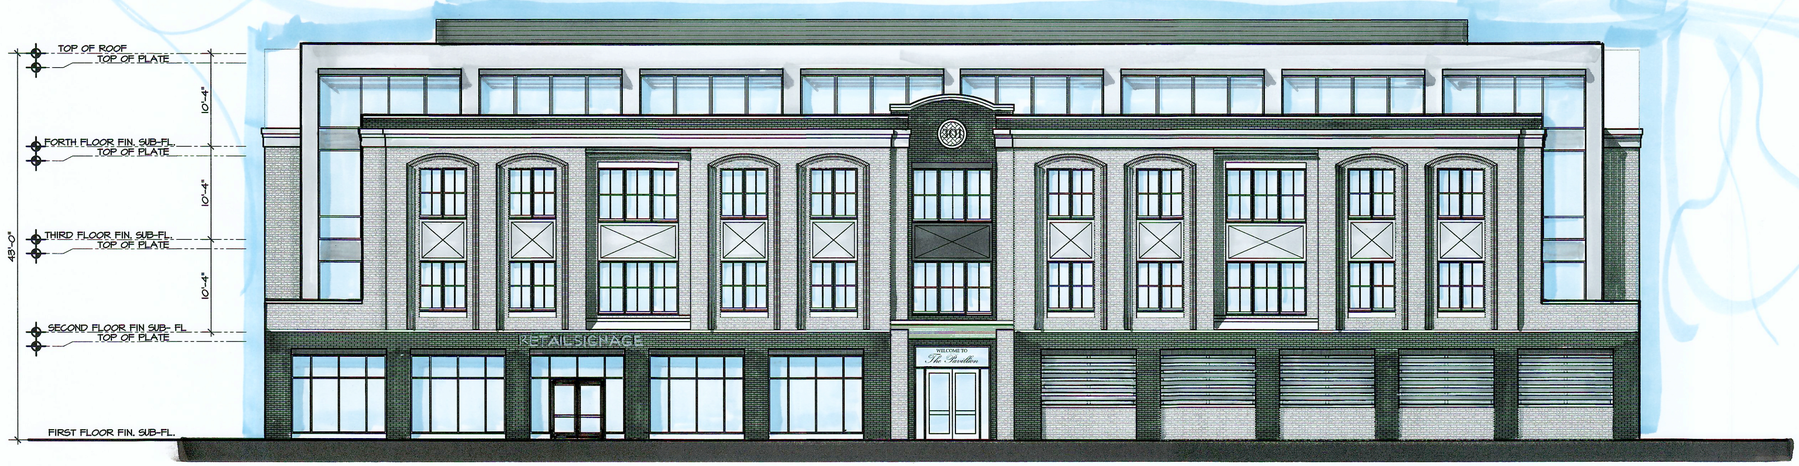

MAIN STREET ELEVATION

1/8"=1'-0"

THIRD AVENUE ELEVATION

1/8"=1'-0"

NOT FOR CONSTRUCTION UNLESS SIGNED & SEALED BY ARCHITECT & APPROVED BY ALL AGENCIES HAVING JURISDICTION

OF THIS DESIGN OR DISSEMINATION IS PROHIBITED WITHOUT PRIOR WRITTEN
SENT OF THE ARCHITECT. ALL COMMON LAW RIGHTS OF COPYRIGHT AND
ERWISE ARE SPECIFICALLY RESERVED. DRAWINGS ARE NOT FOR
OTOTYPICAL USE. MONTEFORTE ARCHITECTURAL STUDIO, LLC. © 2018

monteforte architectural studio LLC
733 STATE HWY. 35, OCEAN TOWNSHIP, NJ 07712, 732.988.1900

JAMES J. MONTEFORTE, AIA
NJ LIC. #21AI01213200 NCARB LIC. #43377

- NY LIC. #026417-1
- PA LIC. #RA017093
- FL LIC. #AR0016221
- CT LIC. #ARI.0011059
- MA LIC. #30598
- NH LIC. #03428
- DE LIC. #S5-0007167
- MD LIC. #16530
- NJID LIC #21ID00028300

PROPOSED MIX USE APARTMENT BUILDING
THE PAVILLION OF BRADLEY
301 MAIN STREET
LOTS 9, 10, 11, 12 BLOCK 59

REVISIONS:
DATE:

DRAWN BY:	JJM
CHECKED BY:	JJM
JOB NO.	109.20
DATE:	3-11-20

a 104
X OF X