CROSSWALK CLOSED

TEMPORARY 6' CHAIN LINK FENCE WITH REFLECTORS EVERY 50'

12' WIDE CONSTRUCTION ACCESS GATE

PARKING SPACES TO BE CLOSED FOR PEDESTRIAN ACCESS

215' SIGHT DISTANCE

CONSTRUCTION ENTRANCE 500 FEET AHEAD

PROPOSED CONSTRUCTION ENTRANCE

TEMPORARY ADA RAMP TO STREET

CONSTRUCTION ENTRANCE 500 FEET AHEAD

CONSTRUCTION FENCE (NO PRIVACY SCREEN ON TRAFFIC SIDE)

BATHROOMS OPEN DURING CONSTRUCTION
2ND AVE GRILL OPEN DURING CONSTRUCTION

BEACH ACCESS SIGN

PROPOSED CONSTRUCTION AREA

BEACH LOCKERS (BY OTHERS)

TEMPORARY BEACH ACCESS STAIRS

BREAKAWAY BARRICADE WITH CHEVRON SIGN

2ND AVE GRILL OPEN DURING CONSTRUCTION

BATHROOM OPEN DURING CONSTRUCTION

PROPOSED TEMPORARY 6' HIGH CONSTRUCTION CHAIN-LINK FENCING WITH PRIVACY SCREEN (TYP.) (NO SEPARATE PAYMENT)

TEMPORARY BEACH ACCESS STAIRS

BEACH LOCKERS (BY OTHERS)

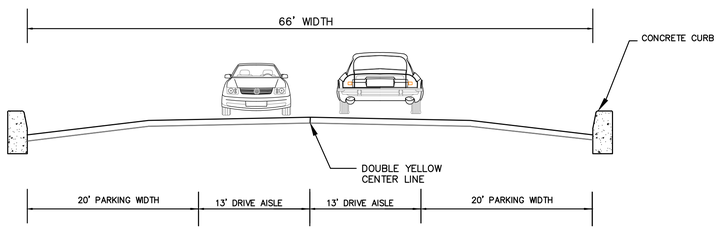

EXISTING CROSS SECTION OF OCEAN AVE

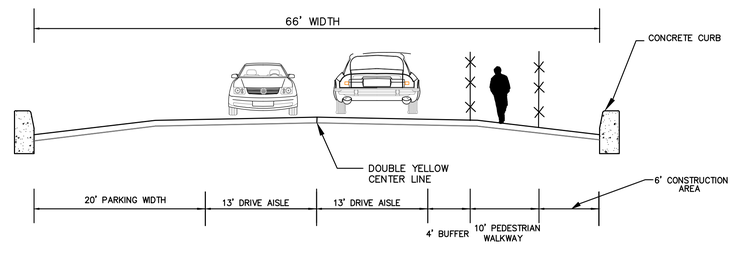

PROPOSED CROSS SECTION OF OCEAN AVE

No.	DESCRIPTION OF REVISION	DATE	DRAWN	CHECKED

BOROUGH OF BRADLEY BEACH
MONMOUTH COUNTY, NEW JERSEY

PROMENADE EXTENSION – PHASE I

PEDESTRIAN ACCESS PLAN

CVE ASSOCIATES
CONSULTING AND MUNICIPAL ENGINEERS
NJ CERTIFICATE OF AUTHORIZATION NO. 24GA28412500
A SUBSIDIARY OF ARTHICON

BENNETT A. MATLACK, P.E.
NEW JERSEY PROFESSIONAL ENGINEER N.J. LIC. 49346

SCALE	1" = 20'
DRAWN BY	DAR
DESIGNED BY	JSM
CHECKED BY	BAM
DATE	04/30/2026
SHEET	1 OF 1

TASK NAME: ACCESS ROUTE
SHEET NAME: Construct 25-10-20
FILE NO.: BB00509.H01