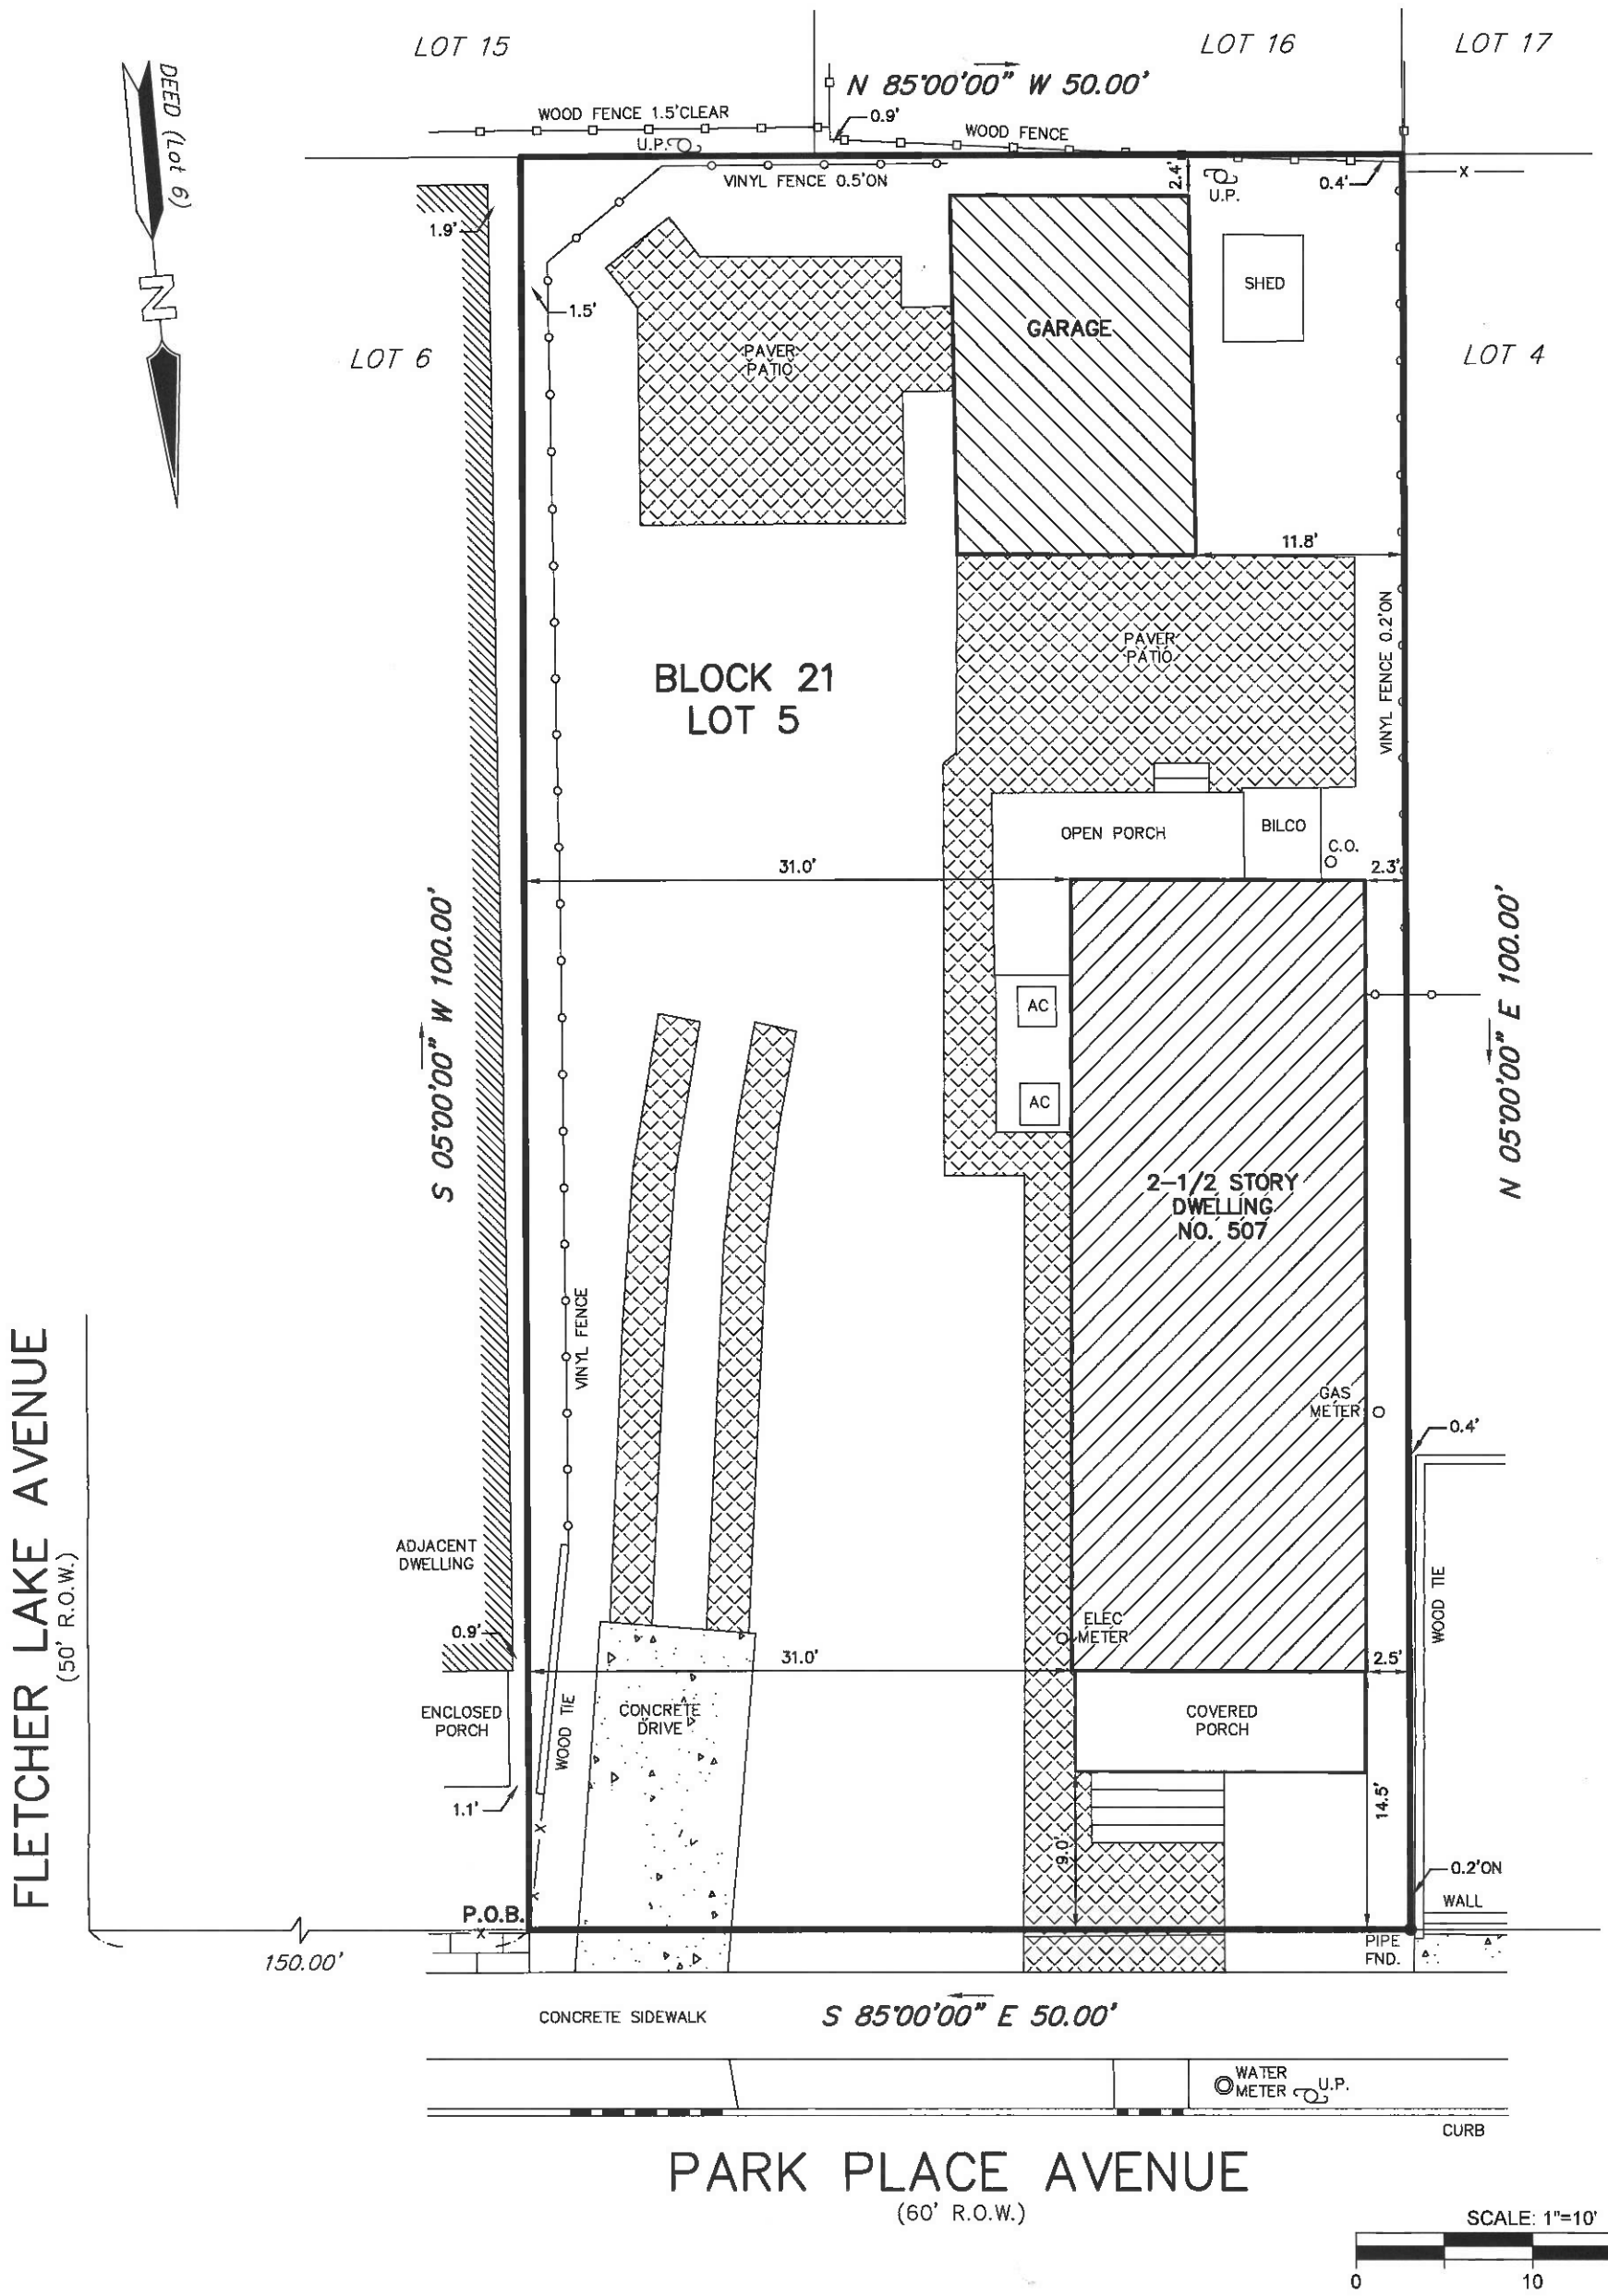


# SURVEY OF PROPERTY

PREPARED FOR MICHELLE LEE
507 PARK PLACE AVENUE
LOT 5 BLOCK 21

BOROUGH OF BRADLEY BEACH MONMOUTH COUNTY NEW JERSEY


Charles Surmonte P.E. & P.L.S.
New Jersey Professional Engineer and Land Surveyor
License No. 35885

301 Main Street, 2nd Floor
Allenhurst, New Jersey, 07711
Phone 732-660-0606
Fax 732-660-0404


NO ATTEMPT WAS MADE TO DETERMINE IF ANY PORTION OF THE PROPERTY IS CLAIMED BY THE STATE OF NEW JERSEY AS TIDELANDS, ENVIRONMENTALLY SENSITIVE AREAS, IF ANY ARE NOT LOCATED BY THIS SURVEY.

THIS SURVEY IS SUBJECT TO CONDITIONS WHICH MIGHT BE DISCLOSED BY AN ACCURATE TITLE SEARCH.

OFFSETS AS SHOWN HEREON ARE NOT TO BE USED TO ESTABLISH PROPERTY LINES.

| PROJECT No. | DATE: | SCALE: | SHEET: |
|---|---|---|---|
| 20-433 | 05-04-20 | 1"=10' | 1 OF 1 |